Submitted by Deena Bosworth & Stacy Hissong
MJI Assn of County Drain Commissioners

COOK AND GLADDING DRAIN

WAYNE COUNTY, MICHIGAN
WAYNE COUNTY DRAIN COMMISSIONER

N

LEGEND

- DRAINAGE DISTRICT 2008
- HISTORICAL DRAINAGE DISTRICT
- COUNTY DRAIN
- OTHER DRAINS
- SECTION LINE
- ROAD
- RAILROAD
- (30) SECTION NUMBER
- AREAS ADDED TO DISTRICT
- AREAS REMOVED FROM DISTRICT

BY	MARK	REVISIONS	DATE

THE WORK REPRESENTED BY THIS DRAWING WAS DESIGNED BY THE ENGINEER FOR THIS SPECIFIC APPLICATION AND SPECIFIC LOCATION REFERRED HEREON IN ACCORDANCE WITH THE CONDITIONS PREVALENT AT THE TIME THE DESIGN WAS DONE. THE ENGINEER DOES NOT ELABORATE AND WILL NOT BE LIABLE FOR ANY OTHER LOCATION, CONDITION, DESIGN OR PURPOSE.

COOK AND GLADDING DRAIN
WAYNE COUNTY, MICHIGAN

DRAINAGE DISTRICT MAP

OFFICE LOCATIONS: SAGINAW, MI; ST. JOHNS, MI; CARO, MI; DETROIT, MI; TEMPE, AZ

Spicer group

SAGINAW OFFICE: 230 S. Washington Ave, Saginaw, MI 48607, Tel. 888-754-4717, Fax. 888-754-4440, www.SpicerGroup.com

DE. BY: MDC	CH. BY: RAV	PROJECT NO. 114722.07
DR. BY: KLS	APP. BY: RBN	
STDS.	SHEET 1 OF 1	
DATE JULY 2008	FILE NO.	
SCALE AS SHOWN	DR-2313-02	

BLUE JAY DRAIN DRAINAGE DISTRICT MAP

BERRIEN COUNTY DRAIN COMMISSIONER: ROGER H. ZILKE

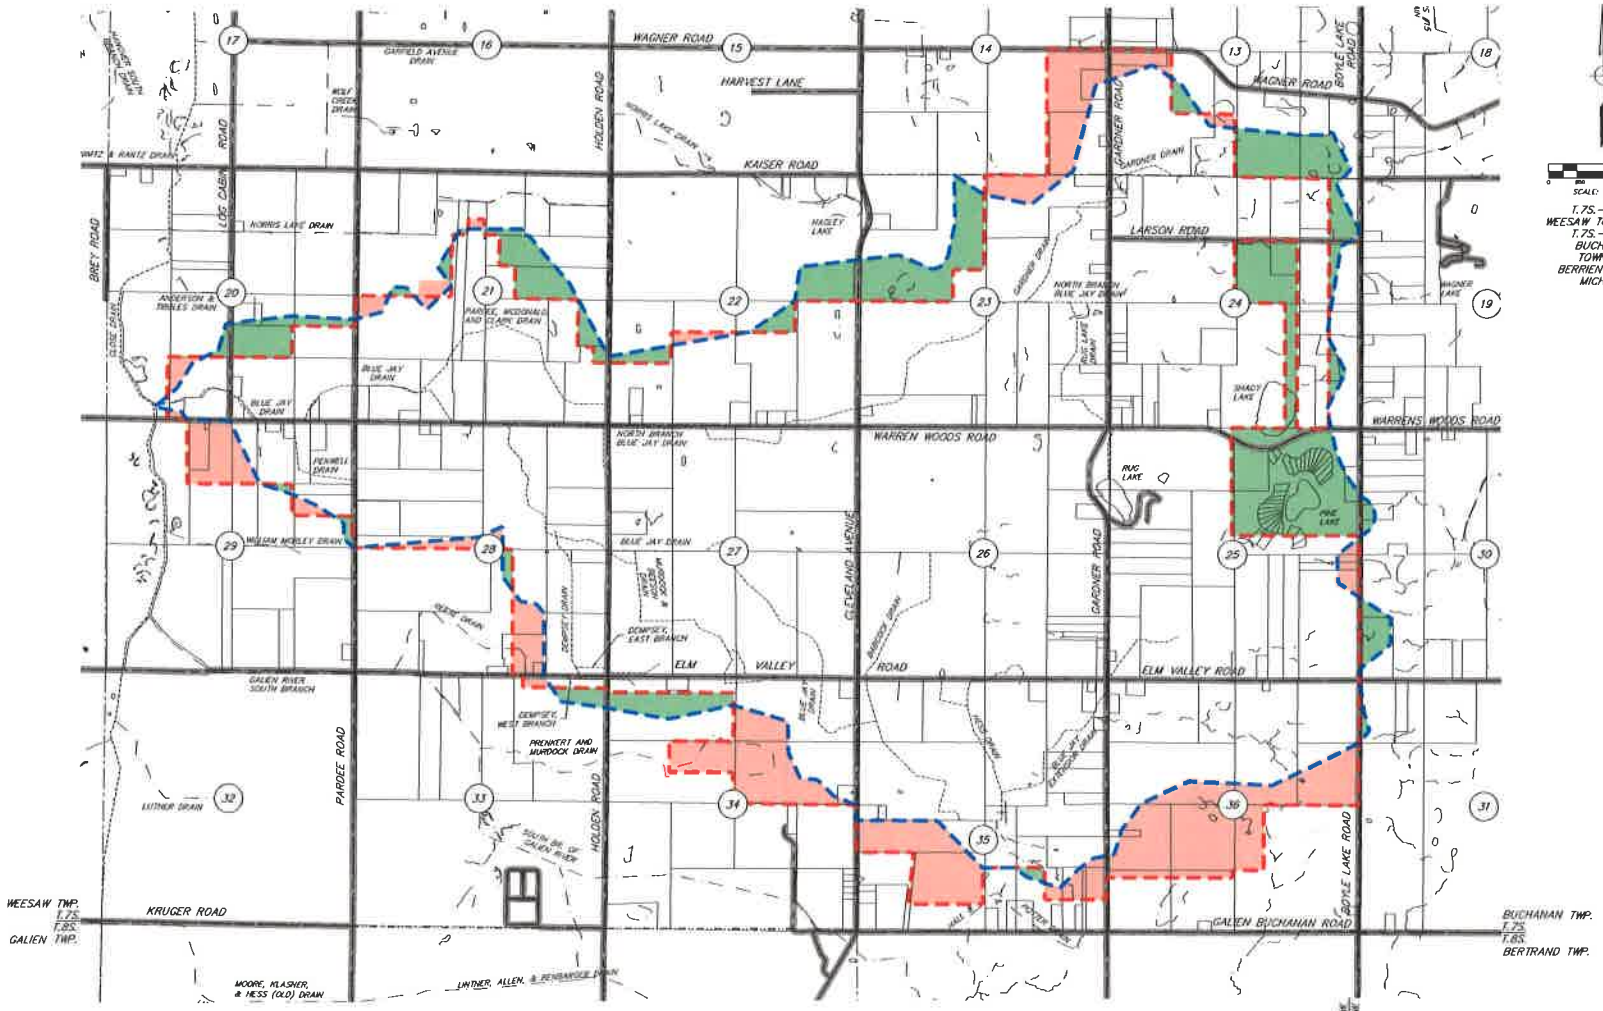

BY	MARK	REVISIONS	DATE

THE WORK REPRESENTED ON THIS DRAWING WAS DESIGNED BY THE ENGINEER FOR THE SPECIFIC APPLICATION AND WITHIN LOCATION DESIGNED ABOVE IN ACCORDANCE WITH THE CONDITIONS PREVALENT AT THE TIME THE DESIGN WAS DONE. THE ENGINEER DOES NOT GUARANTEE AND WILL NOT BE LIABLE FOR ANY OTHER FUTURE CONDITIONS, DESIGN OR PURPOSE.

BLUE JAY DRAIN
WEESAW & BUCHANAN TOWNSHIPS,
BERRIEN COUNTY, MICHIGAN

DRAINAGE DISTRICT MAP

Spicer group

ST. JOHNS OFFICE
1400 Tech Drive
St. Johns, MI 48879
Tel: 989-224-2555
Fax: 989-224-2351
www.SpicerGroup.com

DE. BY: TAM	CK. BY: KGW	PROJECT NO.	
ER. BY: TAM	APP. BY: LJP	119178SG2011	
STDS		SHEET 1 OF 1	
DATE JUNE, 2013		FILE NO. JDR-2146-02	1
SCALE AS SHOWN			

P:\jobs2011\119178SG2011_BlueJayDrainDevp\JDR-2146-02_EXHIBIT_SR\drawing.dwg, JDR-2146-02 EXHIBIT, MSD2013 1:08:29 PM, mcarmichale